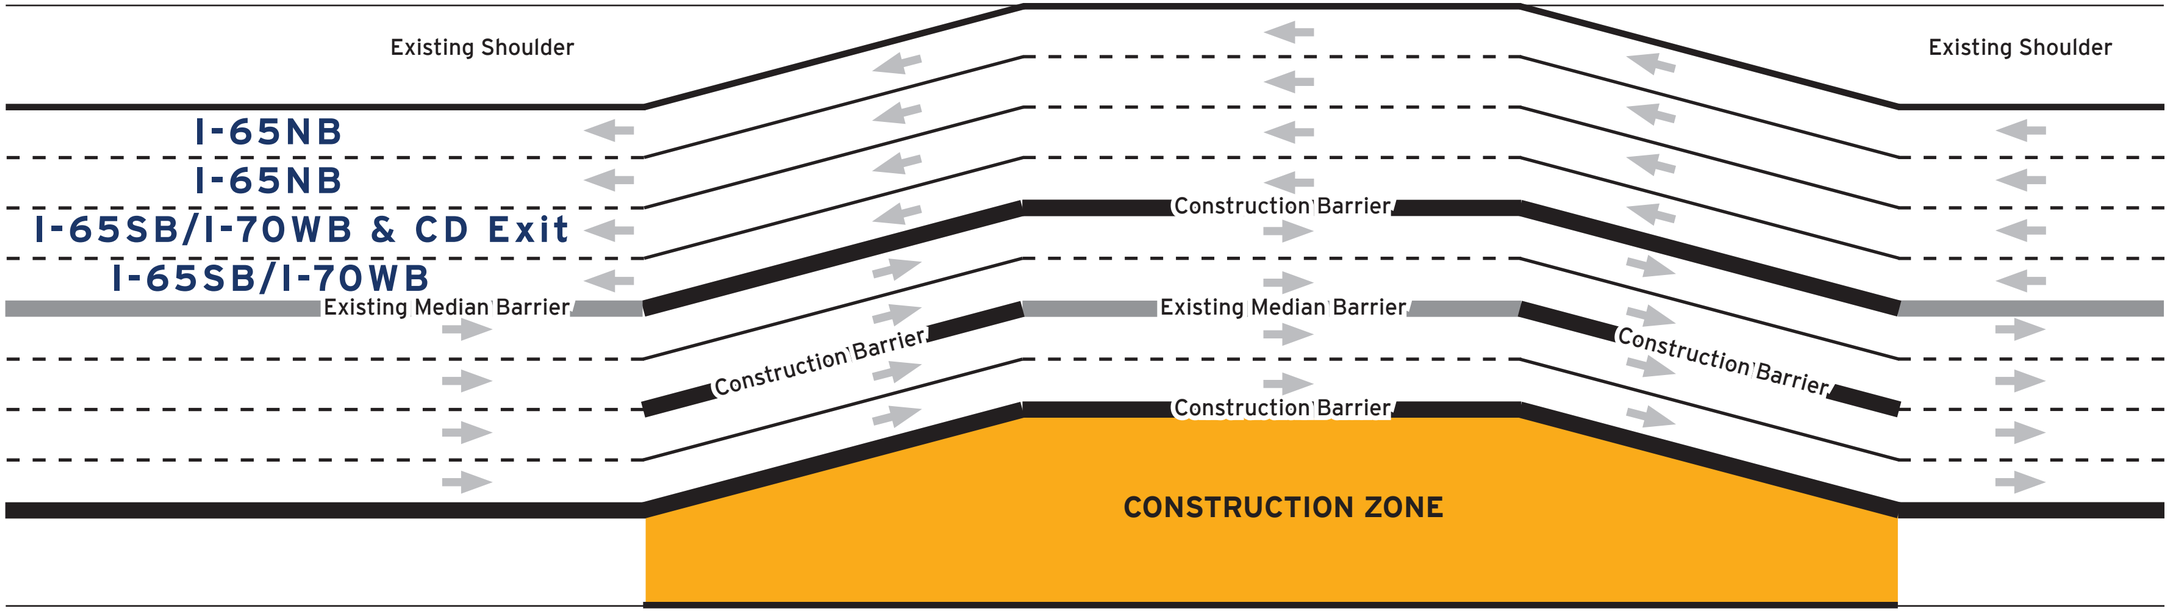
Existing Shoulder
Existing Shoulder
I-65NB
I-65NB
I-65SB/I-70WB & CD Exit
I-65SB/I-70WB
Existing Median Barrier
Construction Barrier
Existing Median Barrier
Construction Barrier
Construction Barrier
Construction Barrier
CONSTRUCTION ZONE