NORTH SPLIT UPGRADES DRIVING PROGRESS

WASHINGTON STREET

Lane Shift Diagram

PHASE 2A-1

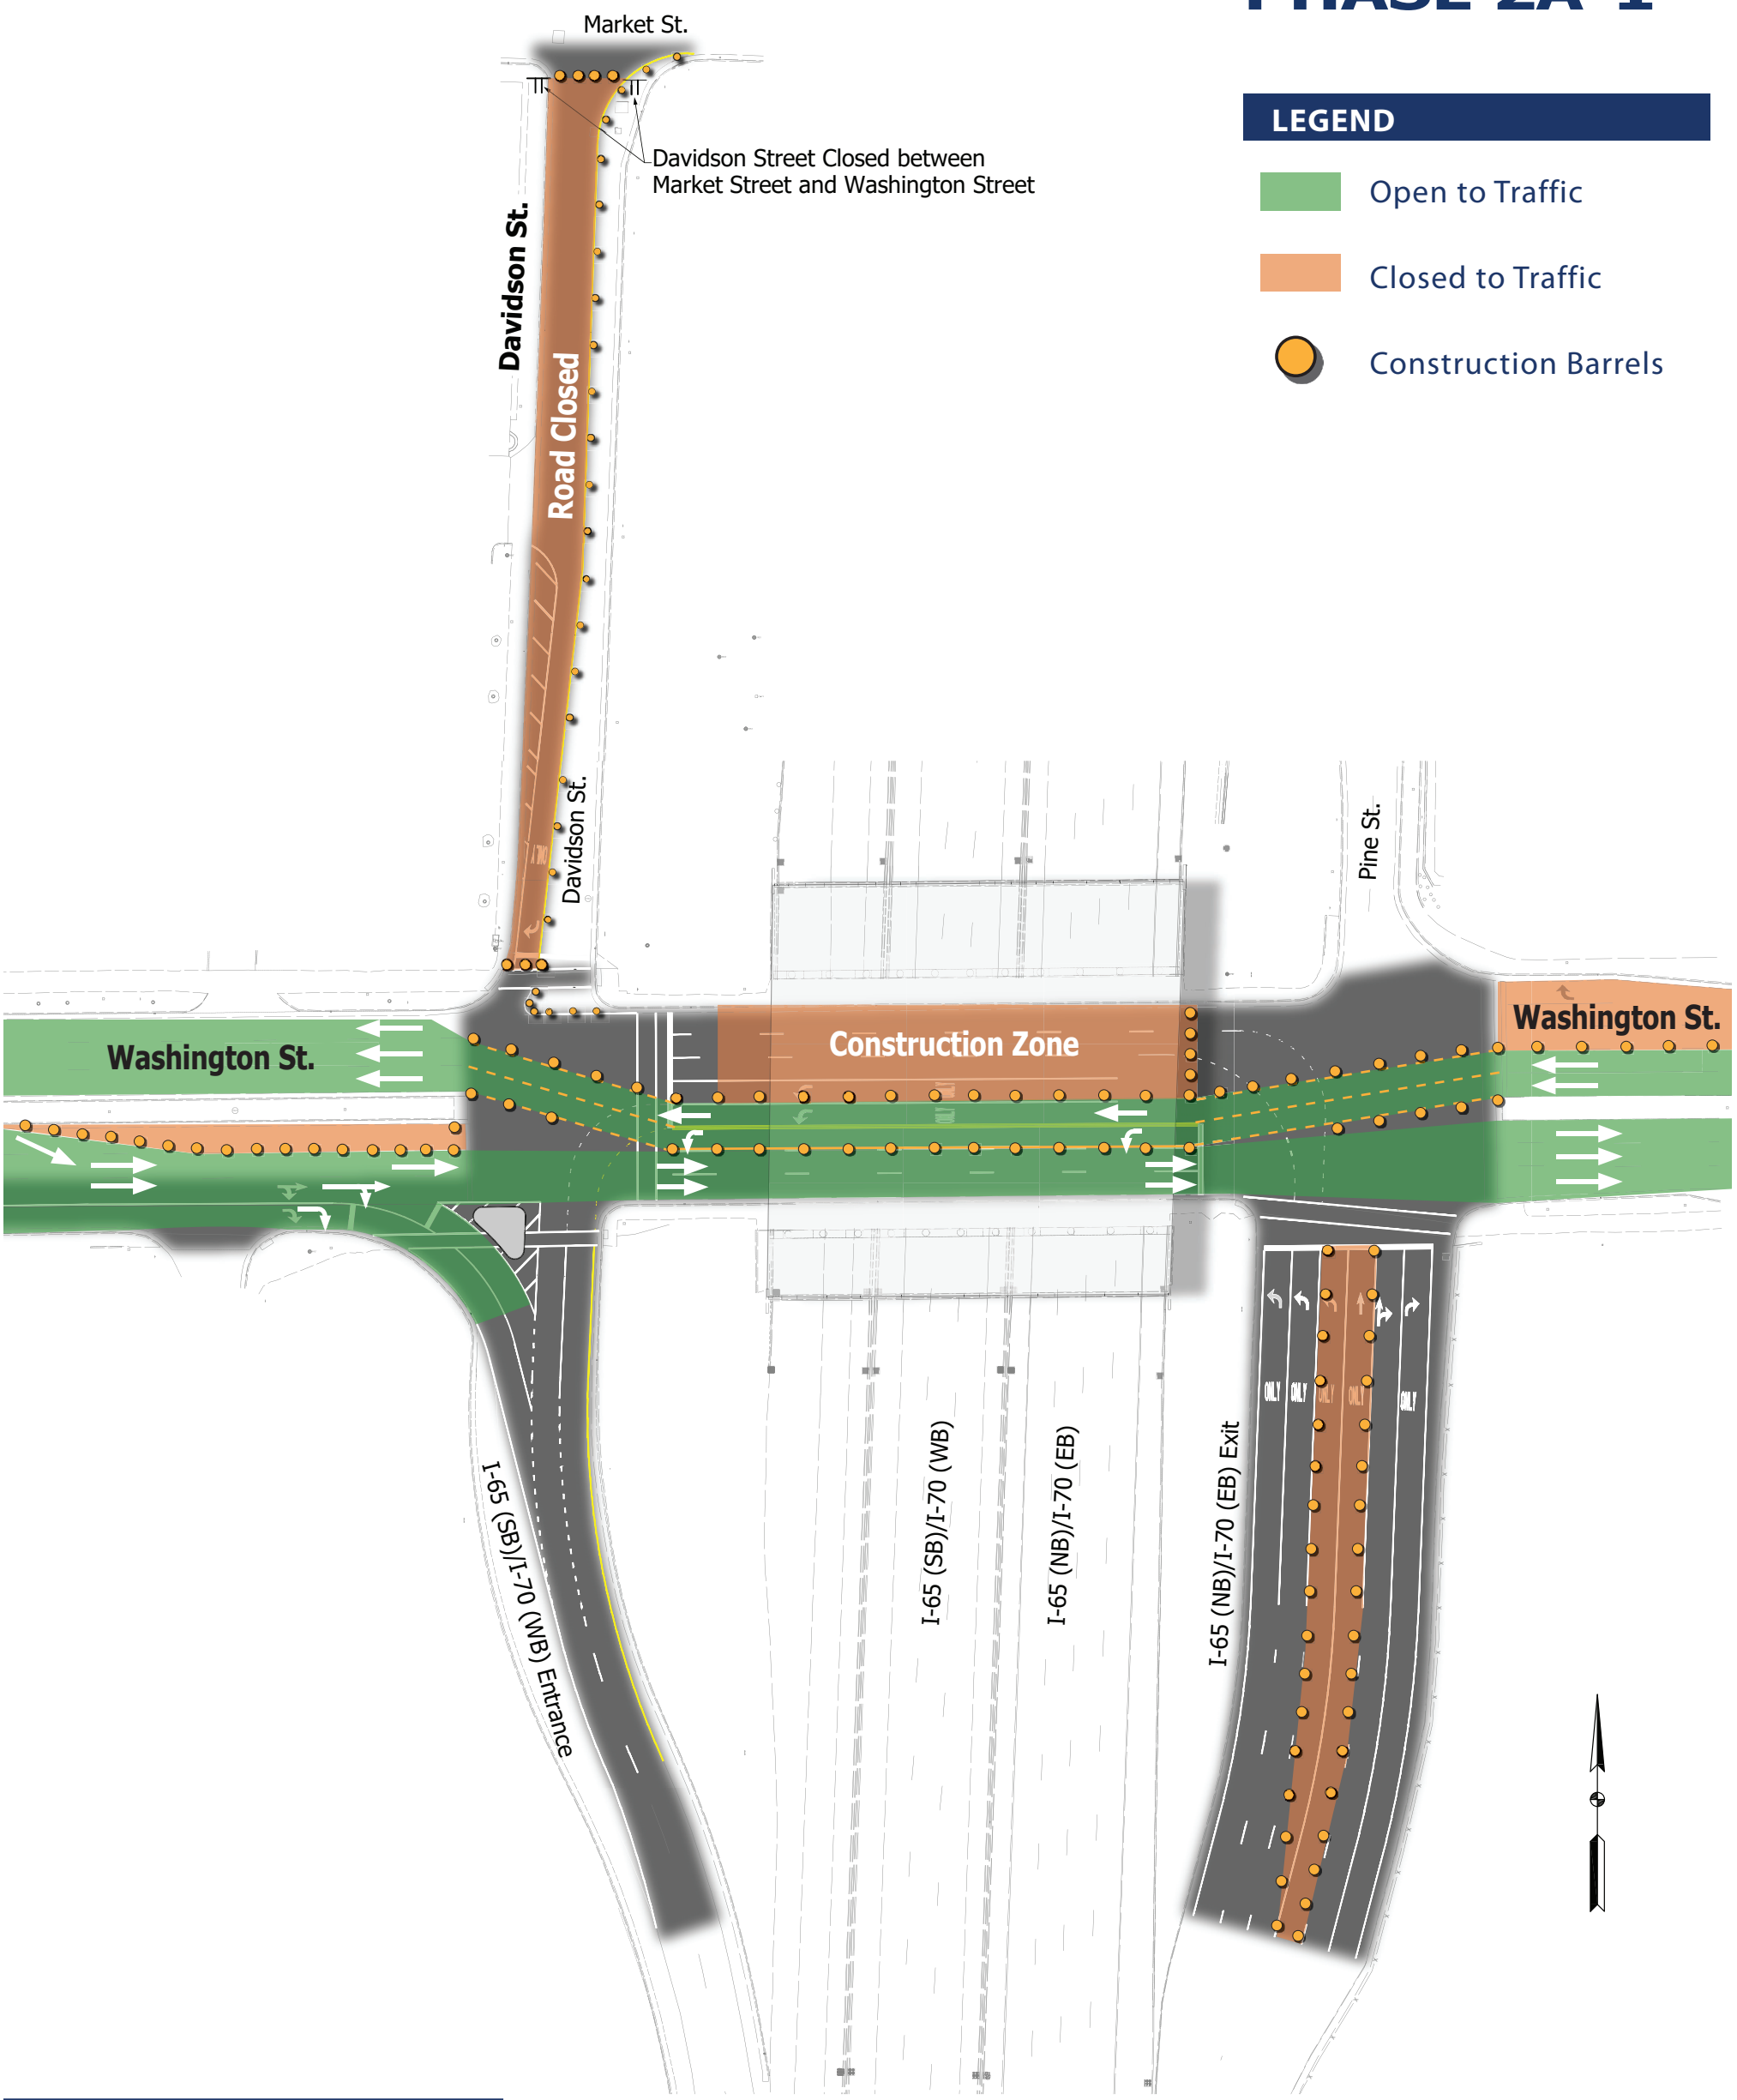

LEGEND

- Open to Traffic
- Closed to Traffic
- Construction Barrels

NOTE:

Traffic Signals will be modified nightly and flaggers will be present.

Revised 8.20.2021

NORTH SPLIT UPGRADES DRIVING PROGRESS

WASHINGTON STREET

Lane Shift Diagram

PHASE 2A-2

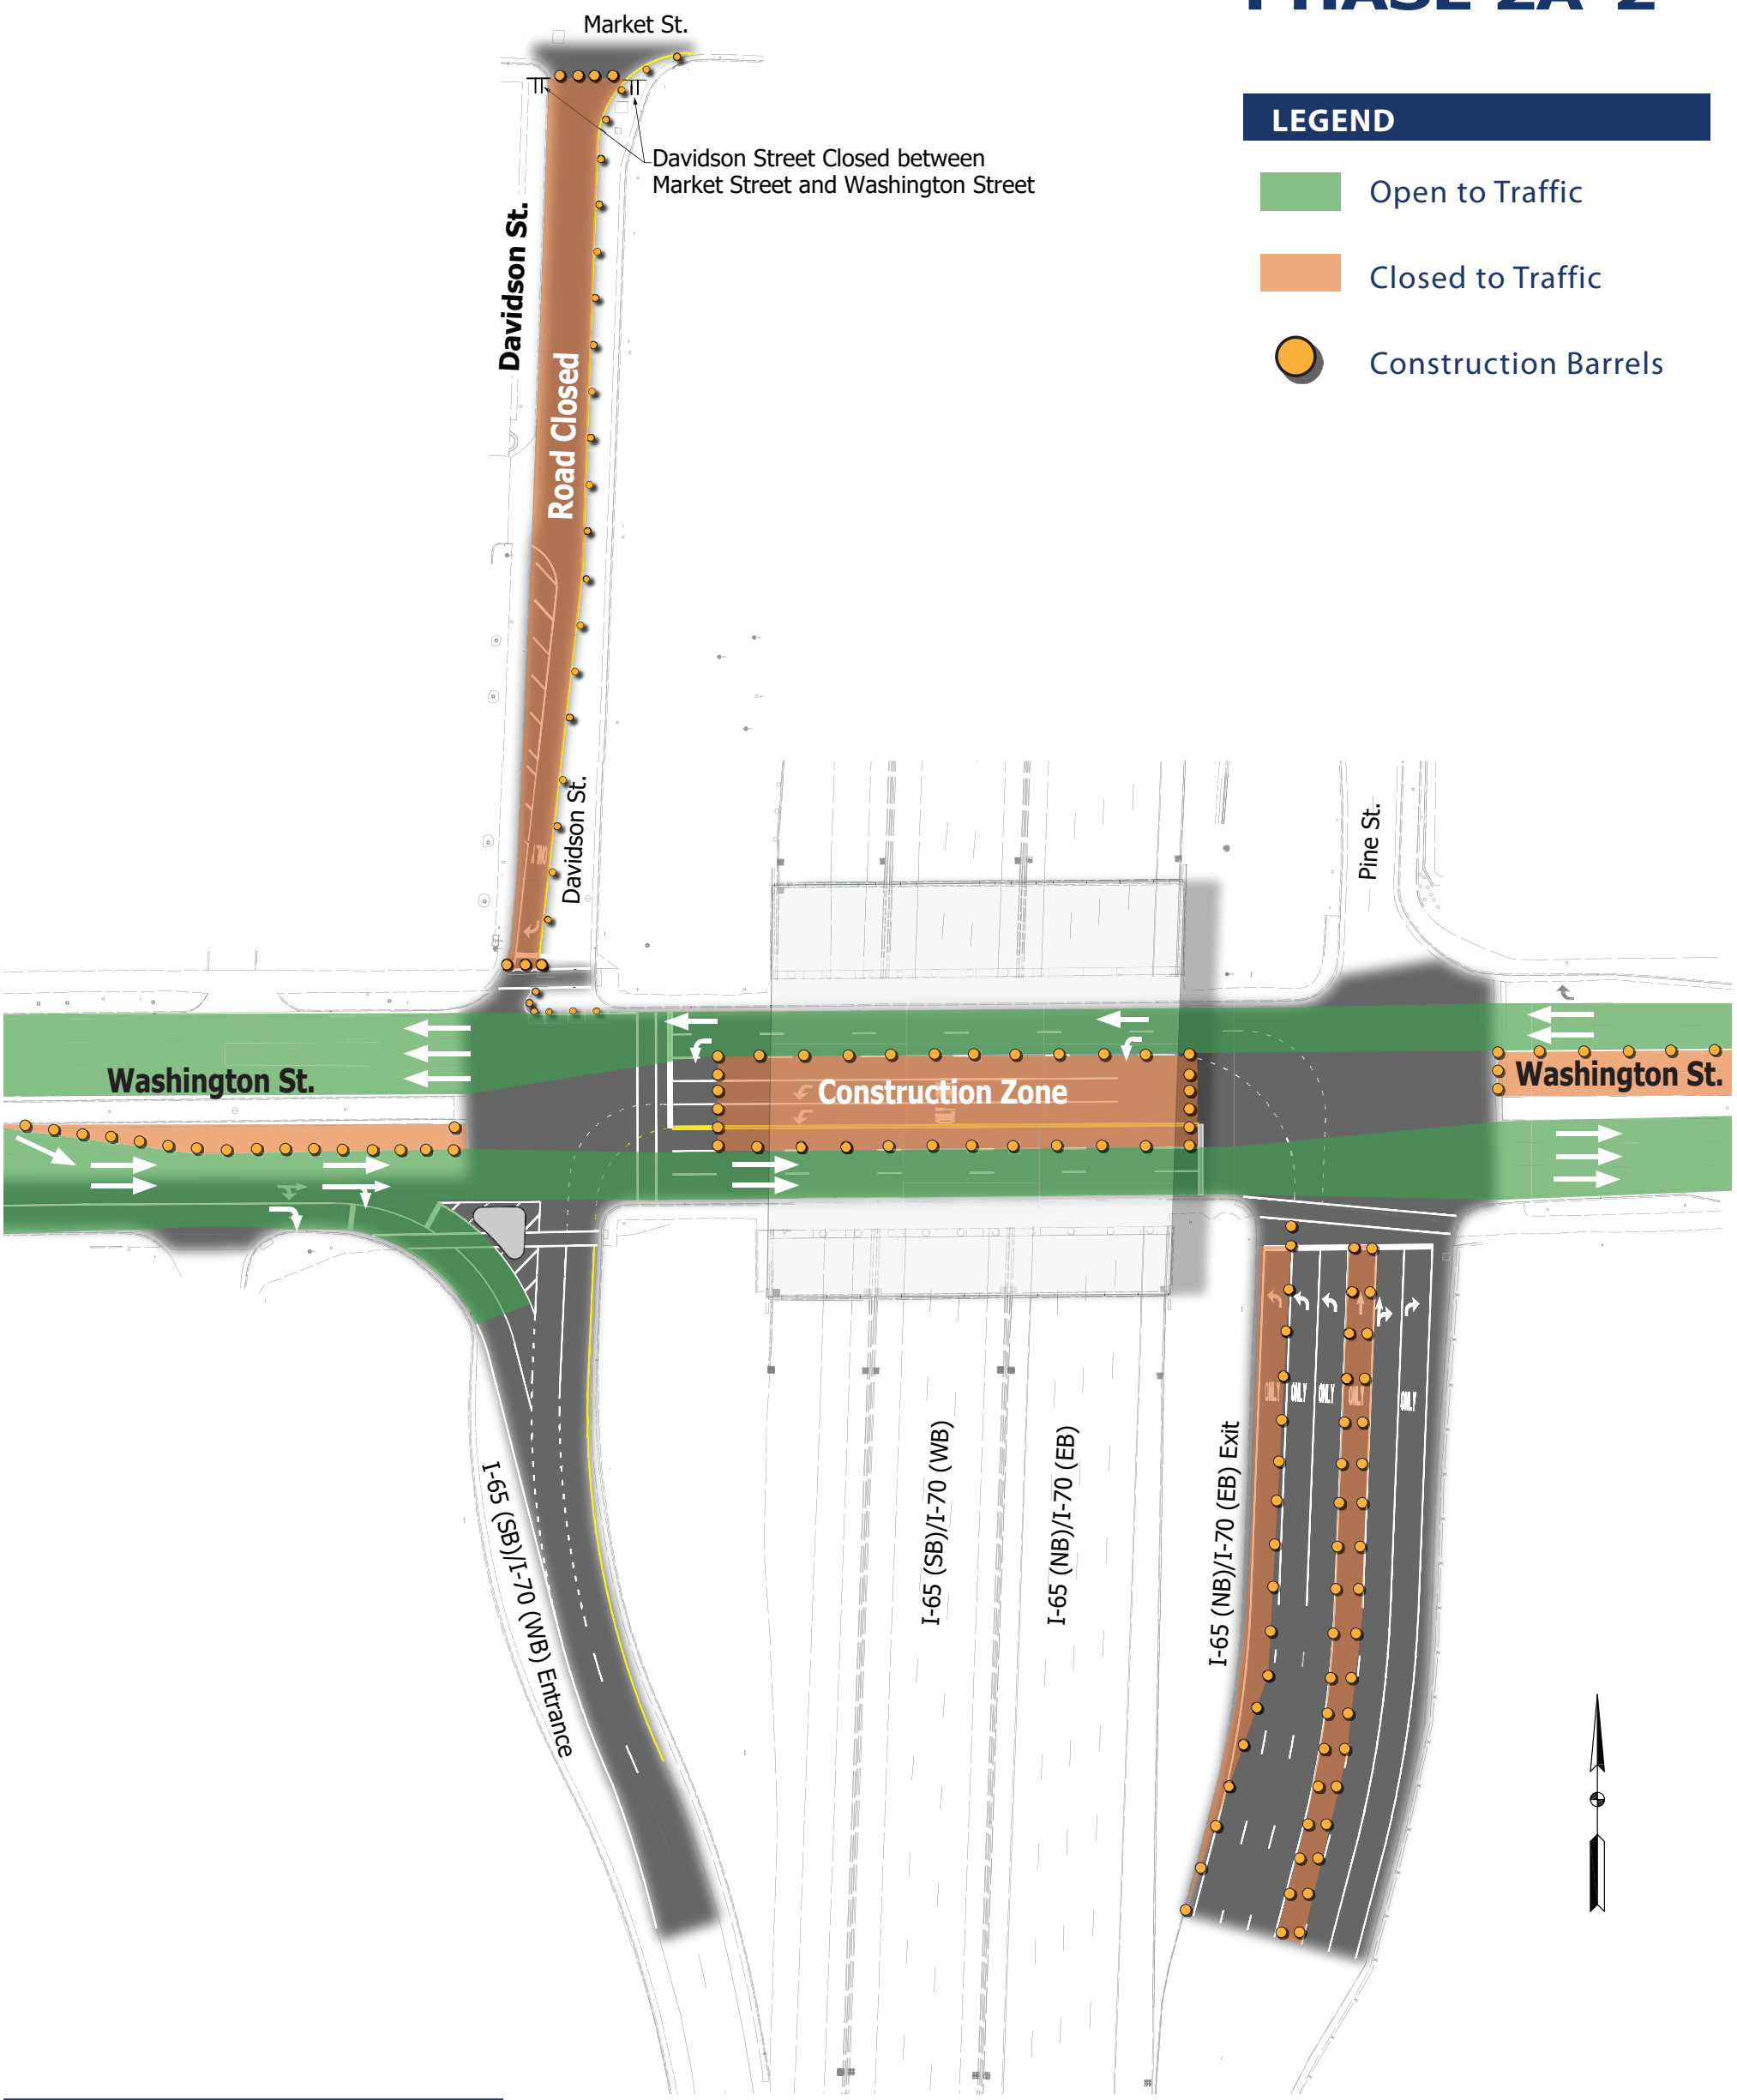

LEGEND

- Open to Traffic
- Closed to Traffic
- Construction Barrels

NOTE:

Traffic Signals will be modified nightly and flaggers will be present.

Revised 8.20.2021

NORTH SPLIT UPGRADES DRIVING PROGRESS

WASHINGTON STREET

Lane Shift Diagram

PHASE 2A-3

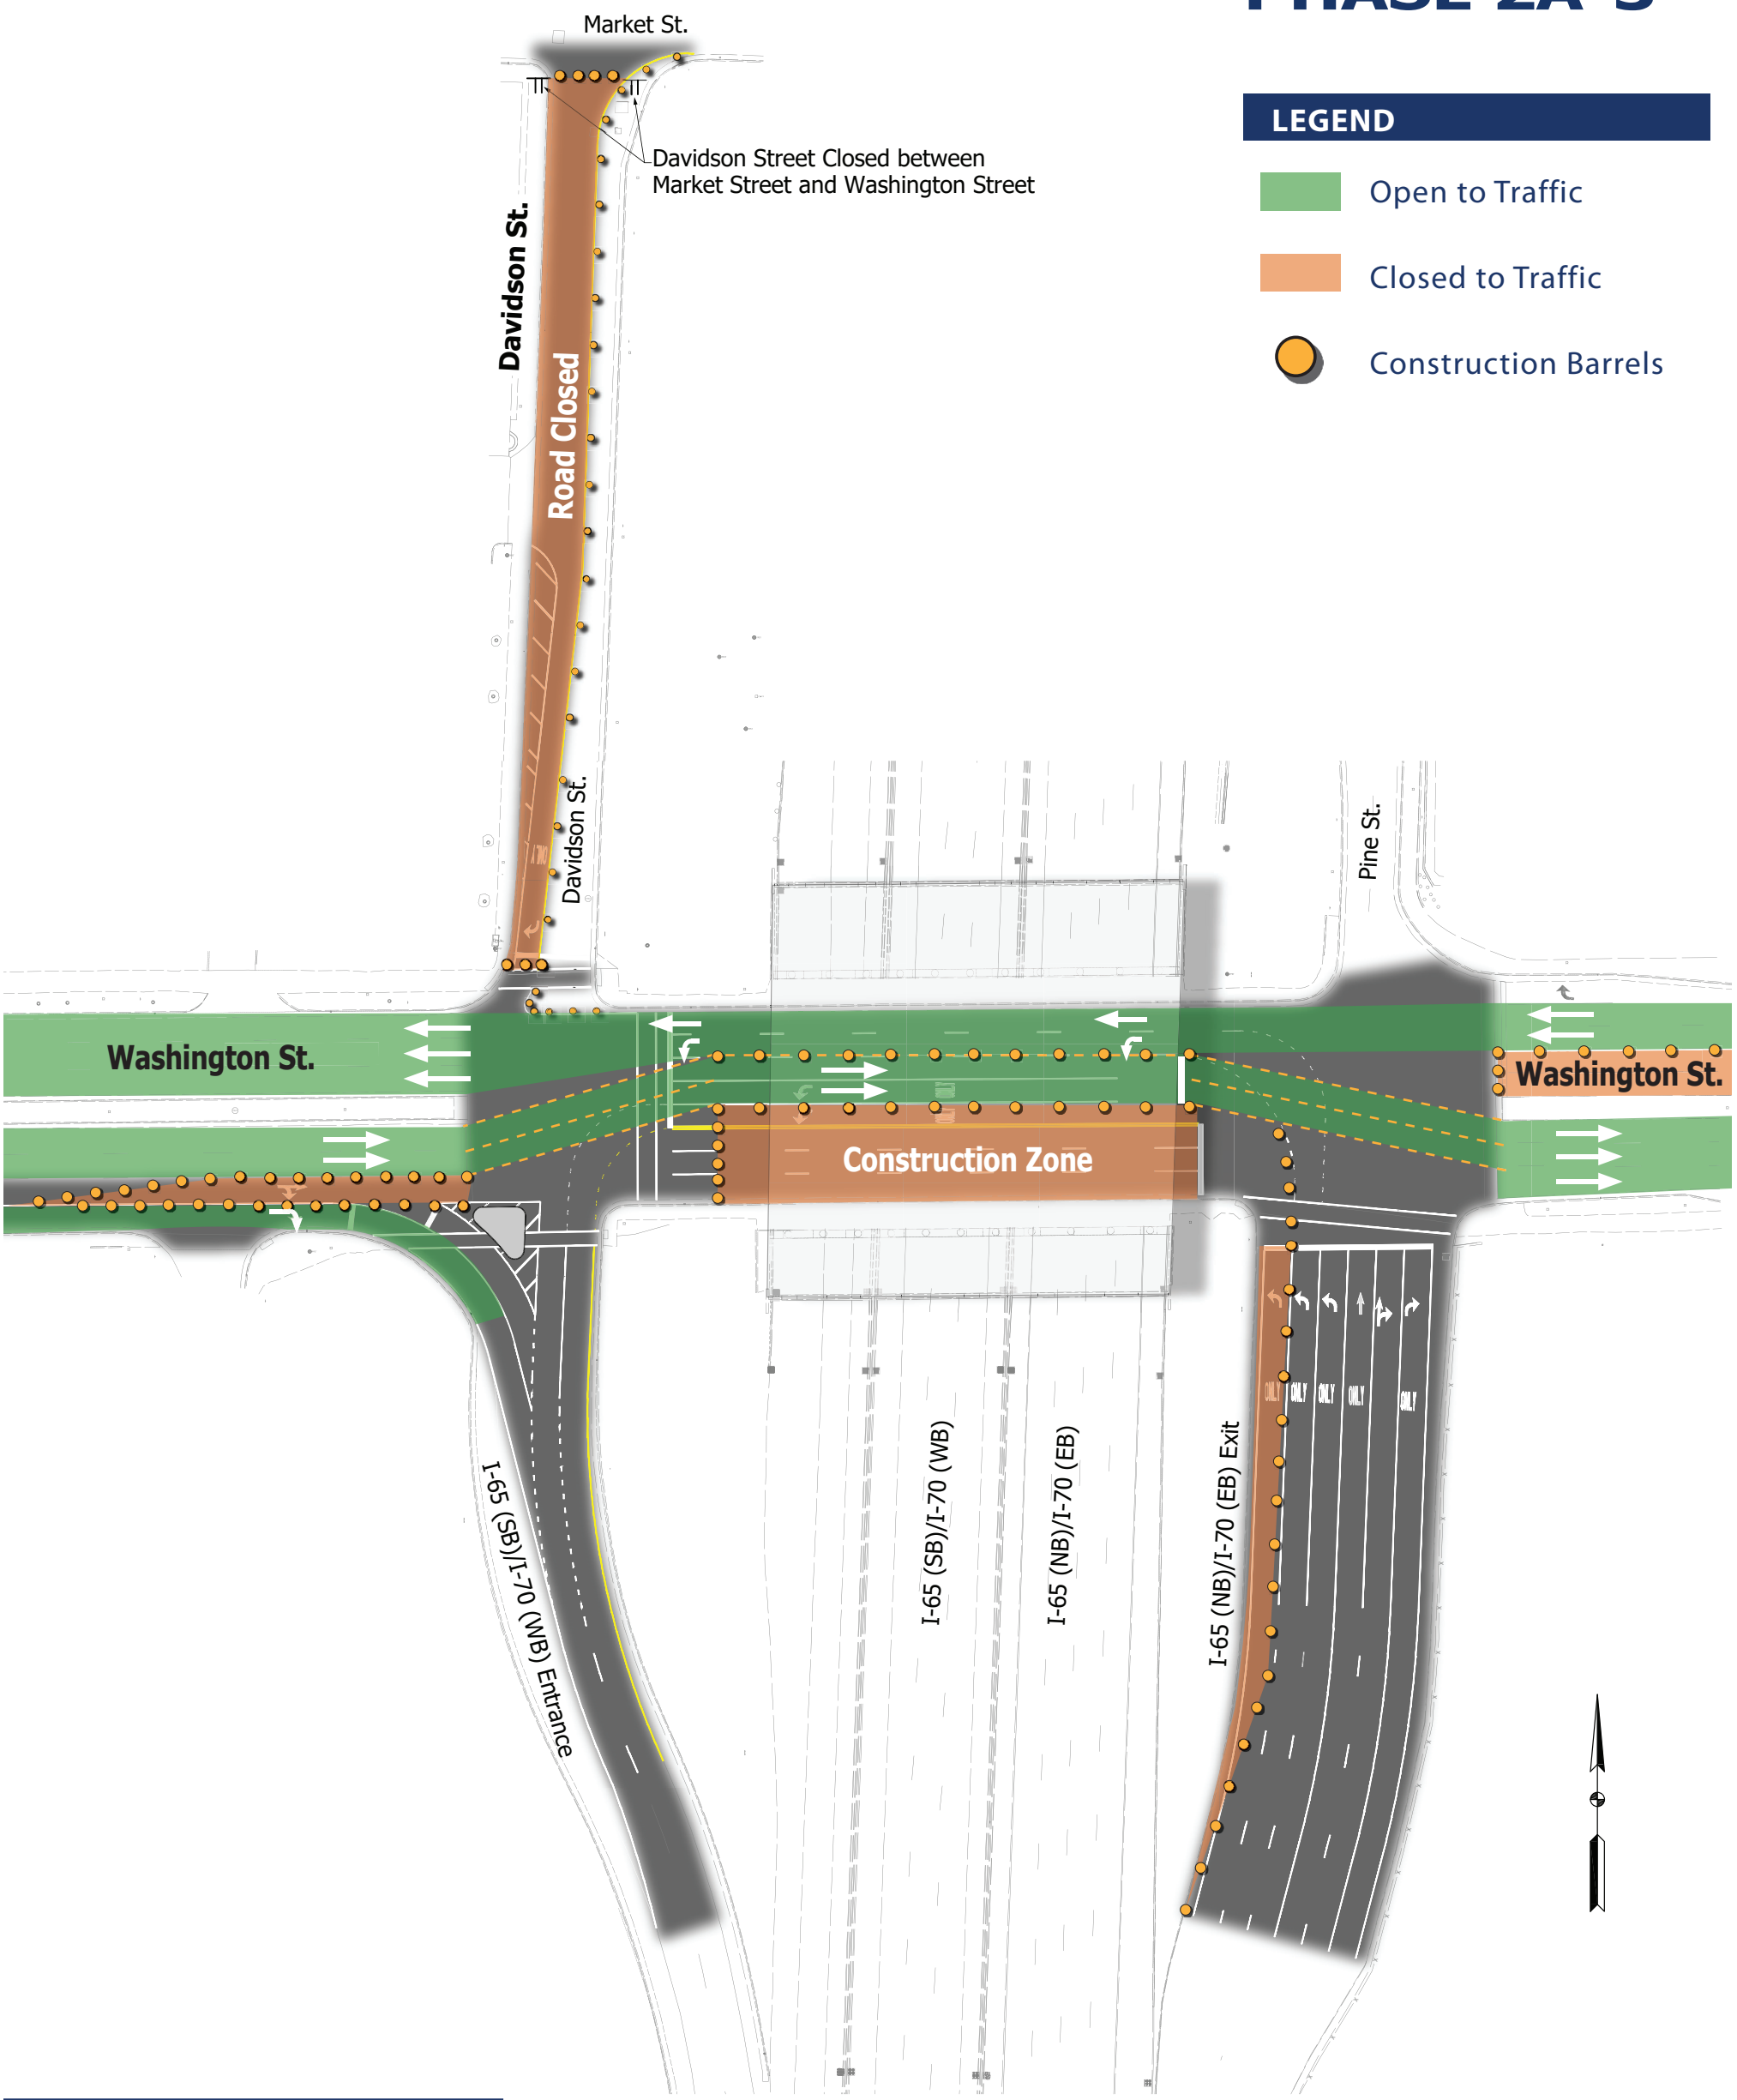

LEGEND

- Open to Traffic
- Closed to Traffic
- Construction Barrels

NOTE:

Traffic Signals will be modified nightly and flaggers will be present.

Revised 8.20.2021